LENNOX CRESCENT

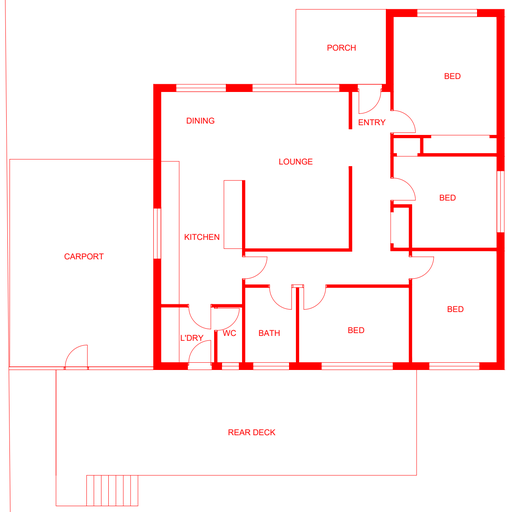

EXISTING HOUSE

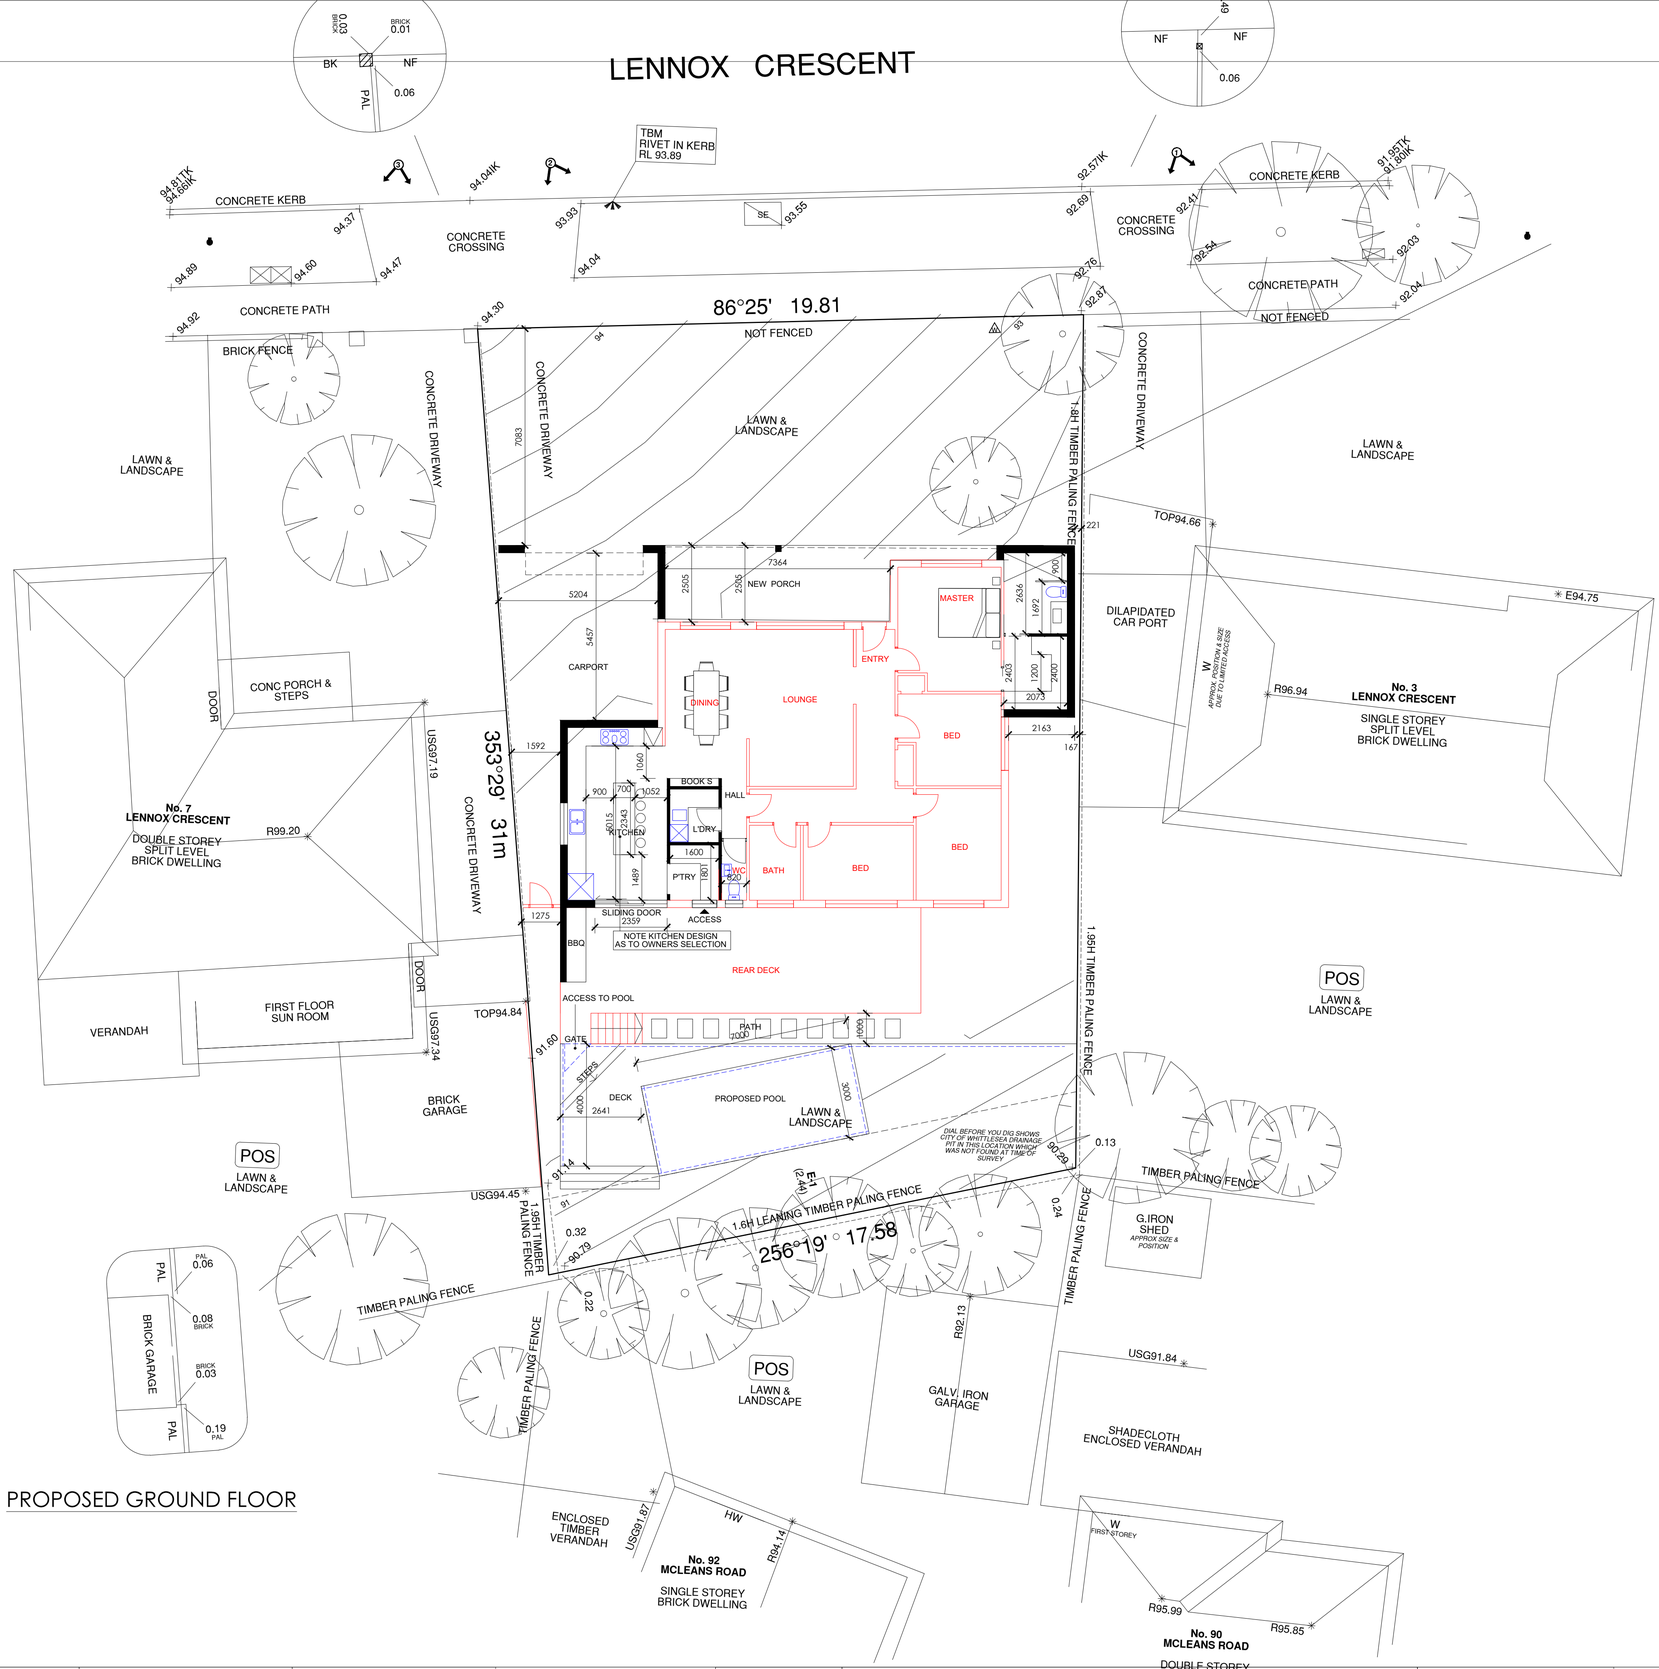

PROPOSED GROUND FLOOR

EXISTINGTO BE DEMOLISHED

EXISTING

PROPOSED

ArchiScale **A1**	CLIENT:		DATE:	SCALE:		DWG NO.
	ARCHISCALE	**REV 3**		**1:200@A1**		

591 PLENTY ROAD, PRESTON, 3072, VIC.
TEL: **613 9478 8873,** EMAIL: **archiscale@mac.com,** WEB: **archiscale.com**

This plan or design may not be copied, loaned or borrowed without the written consent of Archiscale